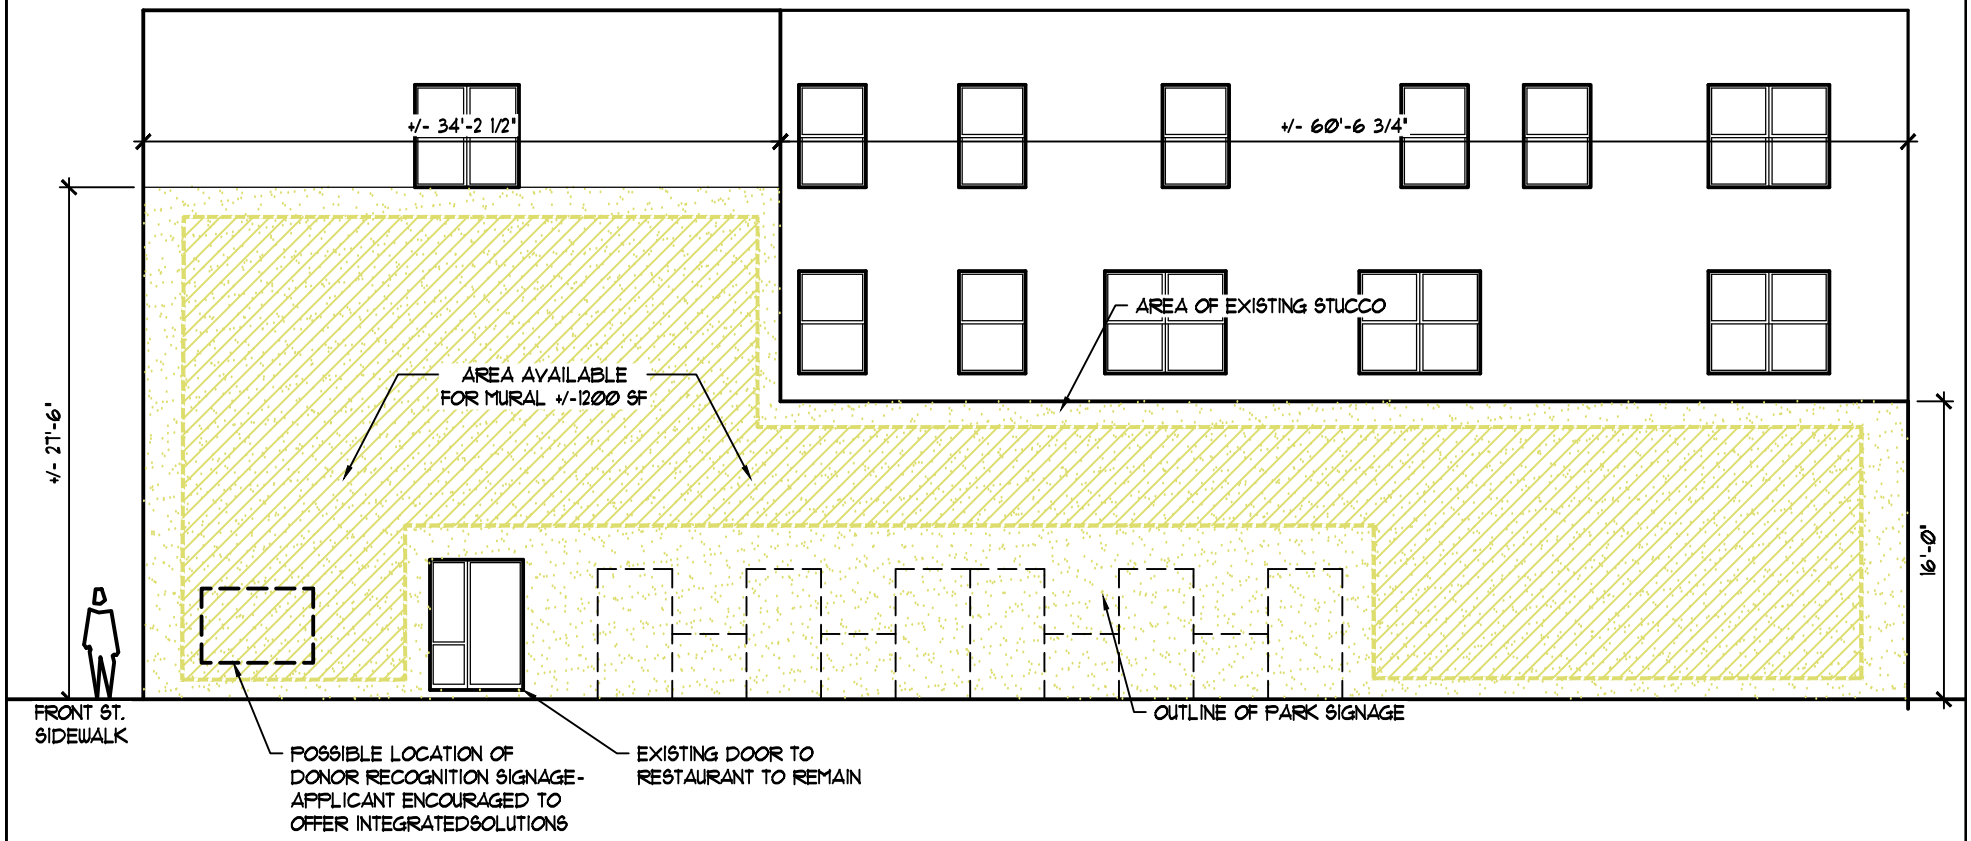
+/- 34'-2 1/2"
+/- 60'-6 3/4"
AREA OF EXISTING STUCCO
AREA AVAILABLE
FOR MURAL +/-1200 SF
+/- 27'-6"
16'-0"
FRONT ST.
SIDEWALK
POSSIBLE LOCATION OF
DONOR RECOGNITION SIGNAGE-
APPLICANT ENCOURAGED TO
OFFER INTEGRATEDSOLUTIONS
EXISTING DOOR TO
RESTAURANT TO REMAIN
OUTLINE OF PARK SIGNAGE